


No. Note

1. ONLY TO BE SCALED WHEN PRINTED AT A1
2. All dimensions in mm unless indicated.
3. Plans should be checked by the client, structural engineer and building control, no responsibility will be given to the designer.

Building 2 Existing Ground Floor Plan 1:50

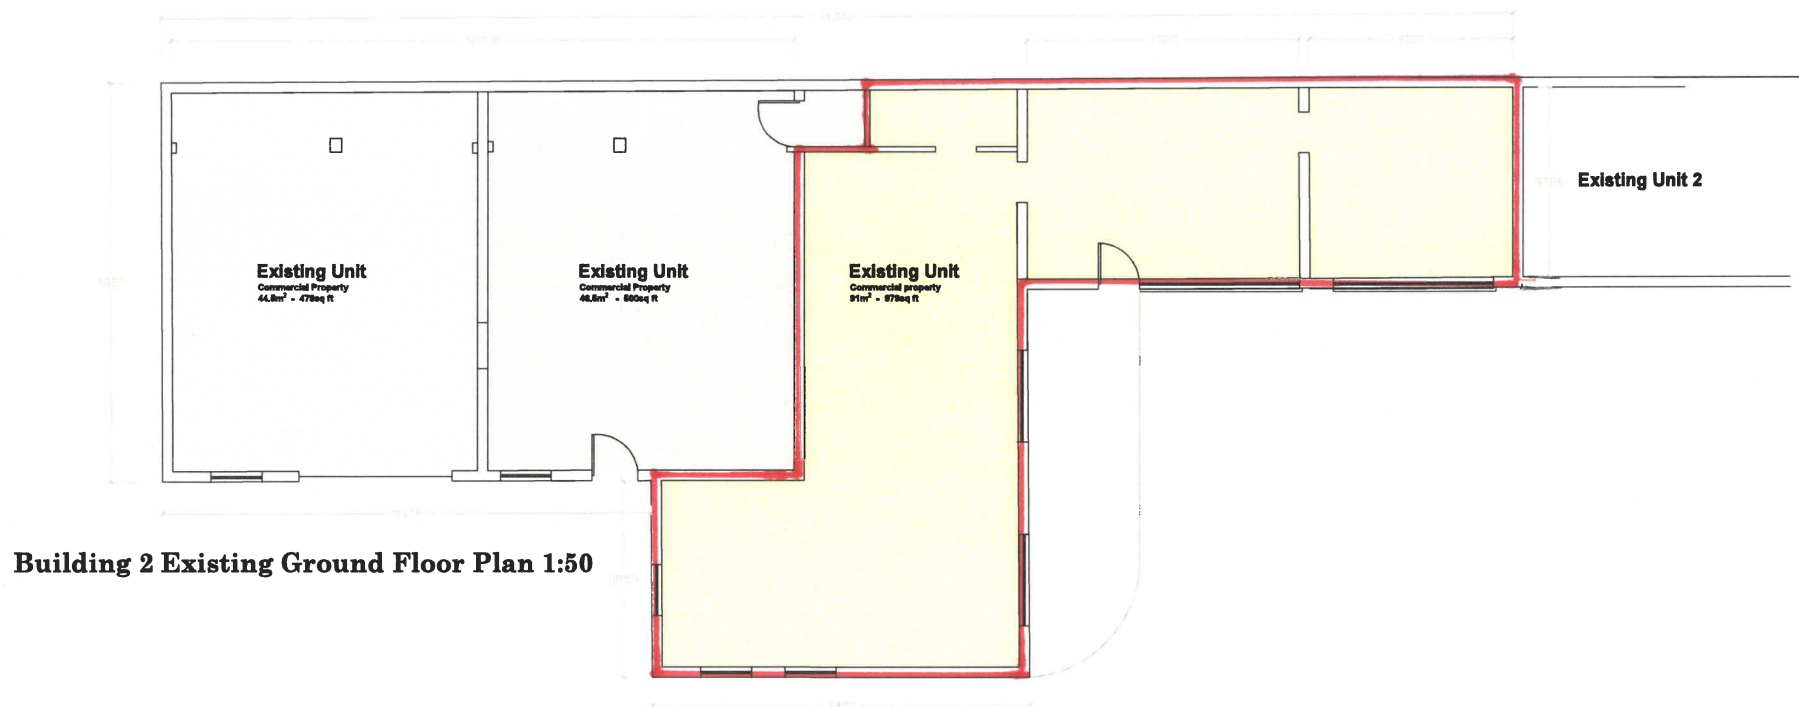

Ordnance Survey, (c) Crown Copyright 2021. All rights reserved. Licence number 100026032

Rev	By	Date	Description	Chg'd
-----	----	------	-------------	-------



LABURY ARCHITECTURAL DESIGN
WILLIAM LABURY
8 REDFORD WAY
NORWICH
CV10 0FA
TEL: 07841354884
laburyw@gmail.com

Project:
HOPE & ALDRIDGE B C
183 WEDDINGTON ROAD

Drawing Title:
BUILDING 2 - EXISTING
FLOOR PLAN

Drawn	Chg'd	App'd	Status	Date	A1
WLABURY	RJEFF		PLANNING	01.2022	
Project No:	183 CV10 0HF		Scale @ A1	1:50/1:1250	

Drawing No:
HANDA-PS22-022

