19/00185/FUL AC
DC Plan

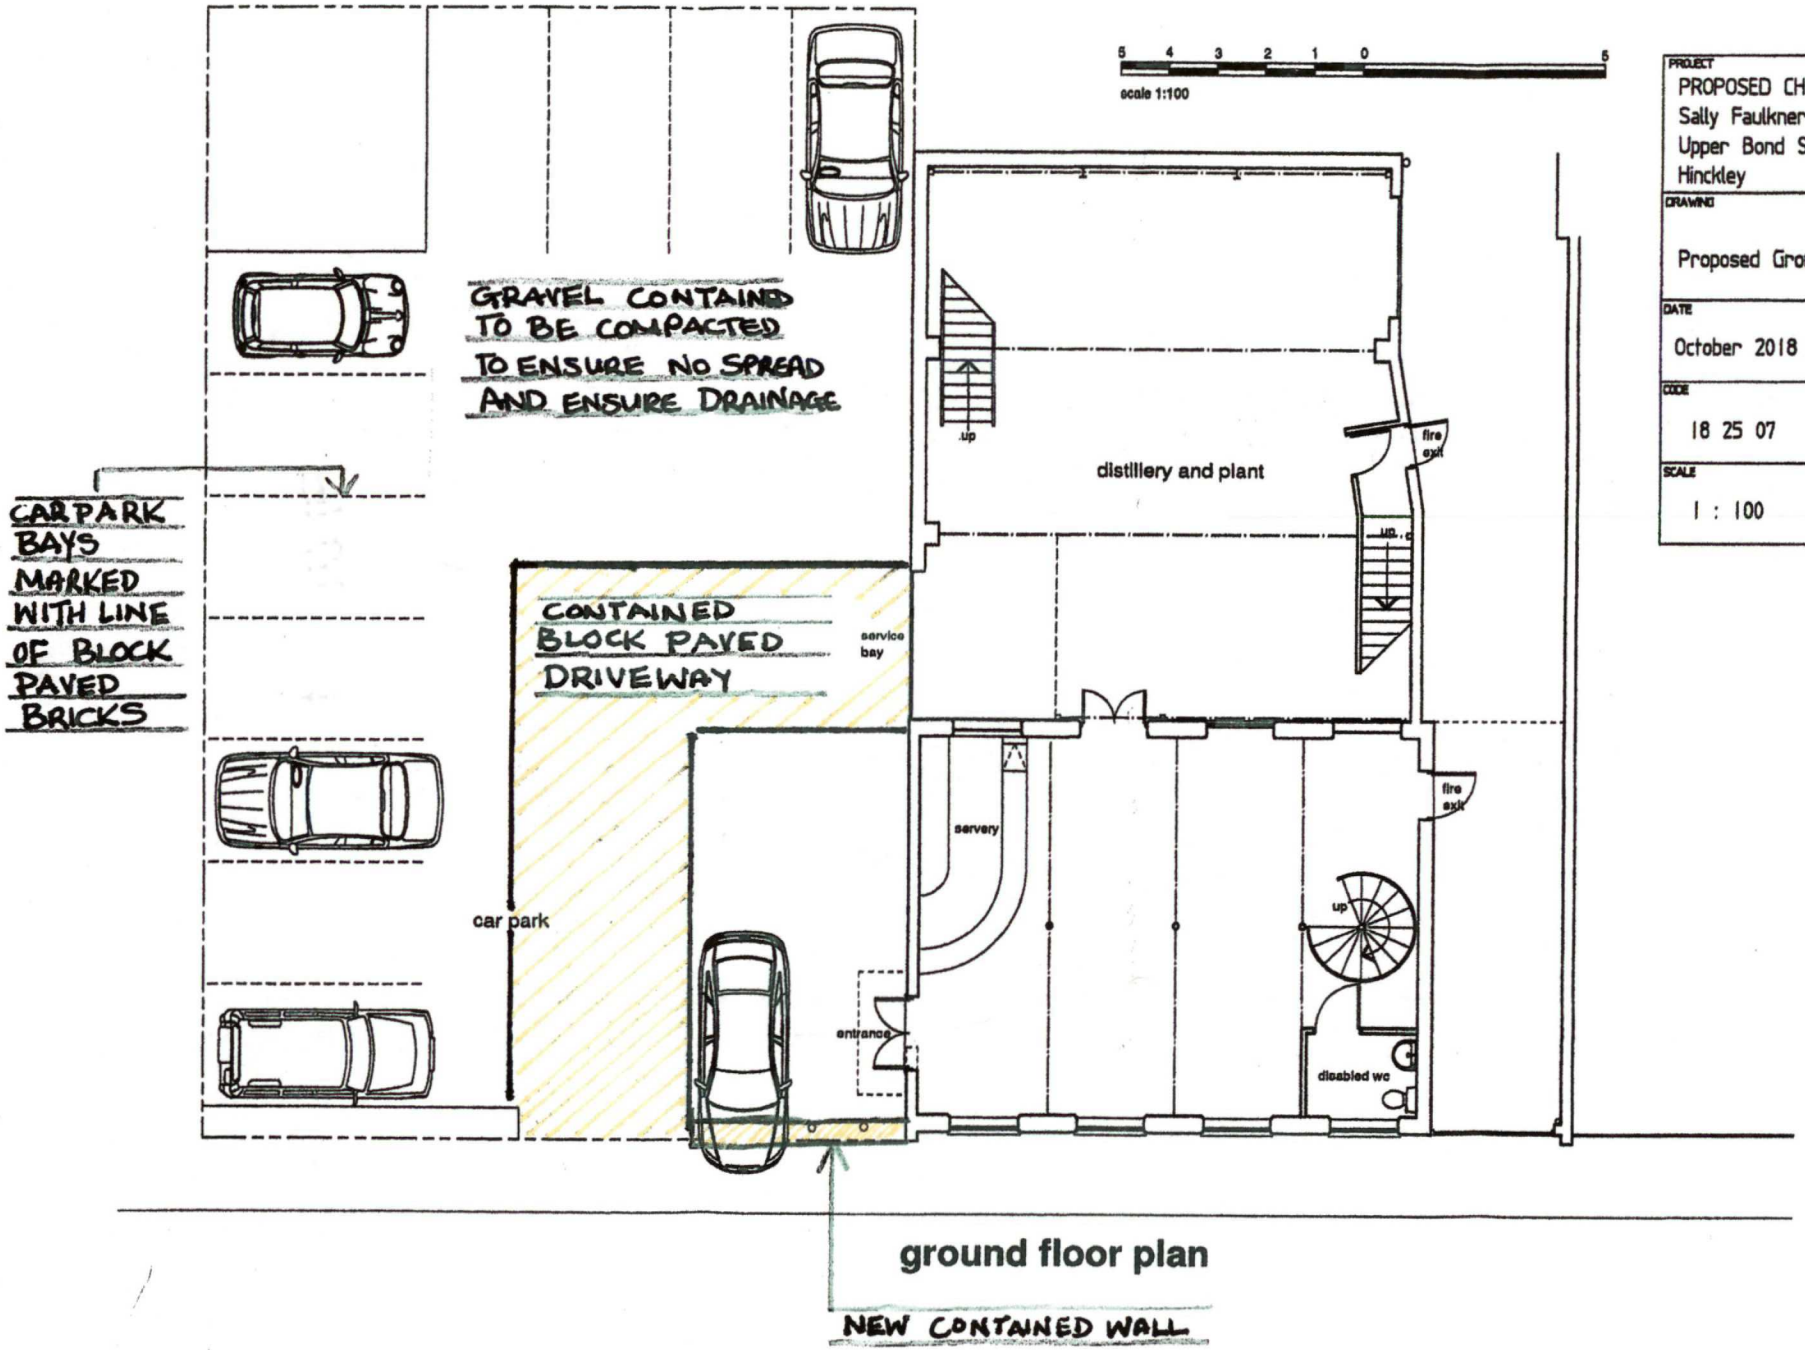


PROJECT
PROPOSED CHANGE OF USE
Sally Faulkner
Upper Bond Street
Hinckley

DRAWING
Proposed Ground Floor Plan

DATE
October 2018

CODE
18 25 07

SCALE
1 : 100

CHAPMAN ARCHITECTURAL &ASSOCIATES
Mount Pleasant Farm
West Haddon Road
Crick Northants
N N 6 7 S Q
Tel/Fax(01788) 823819